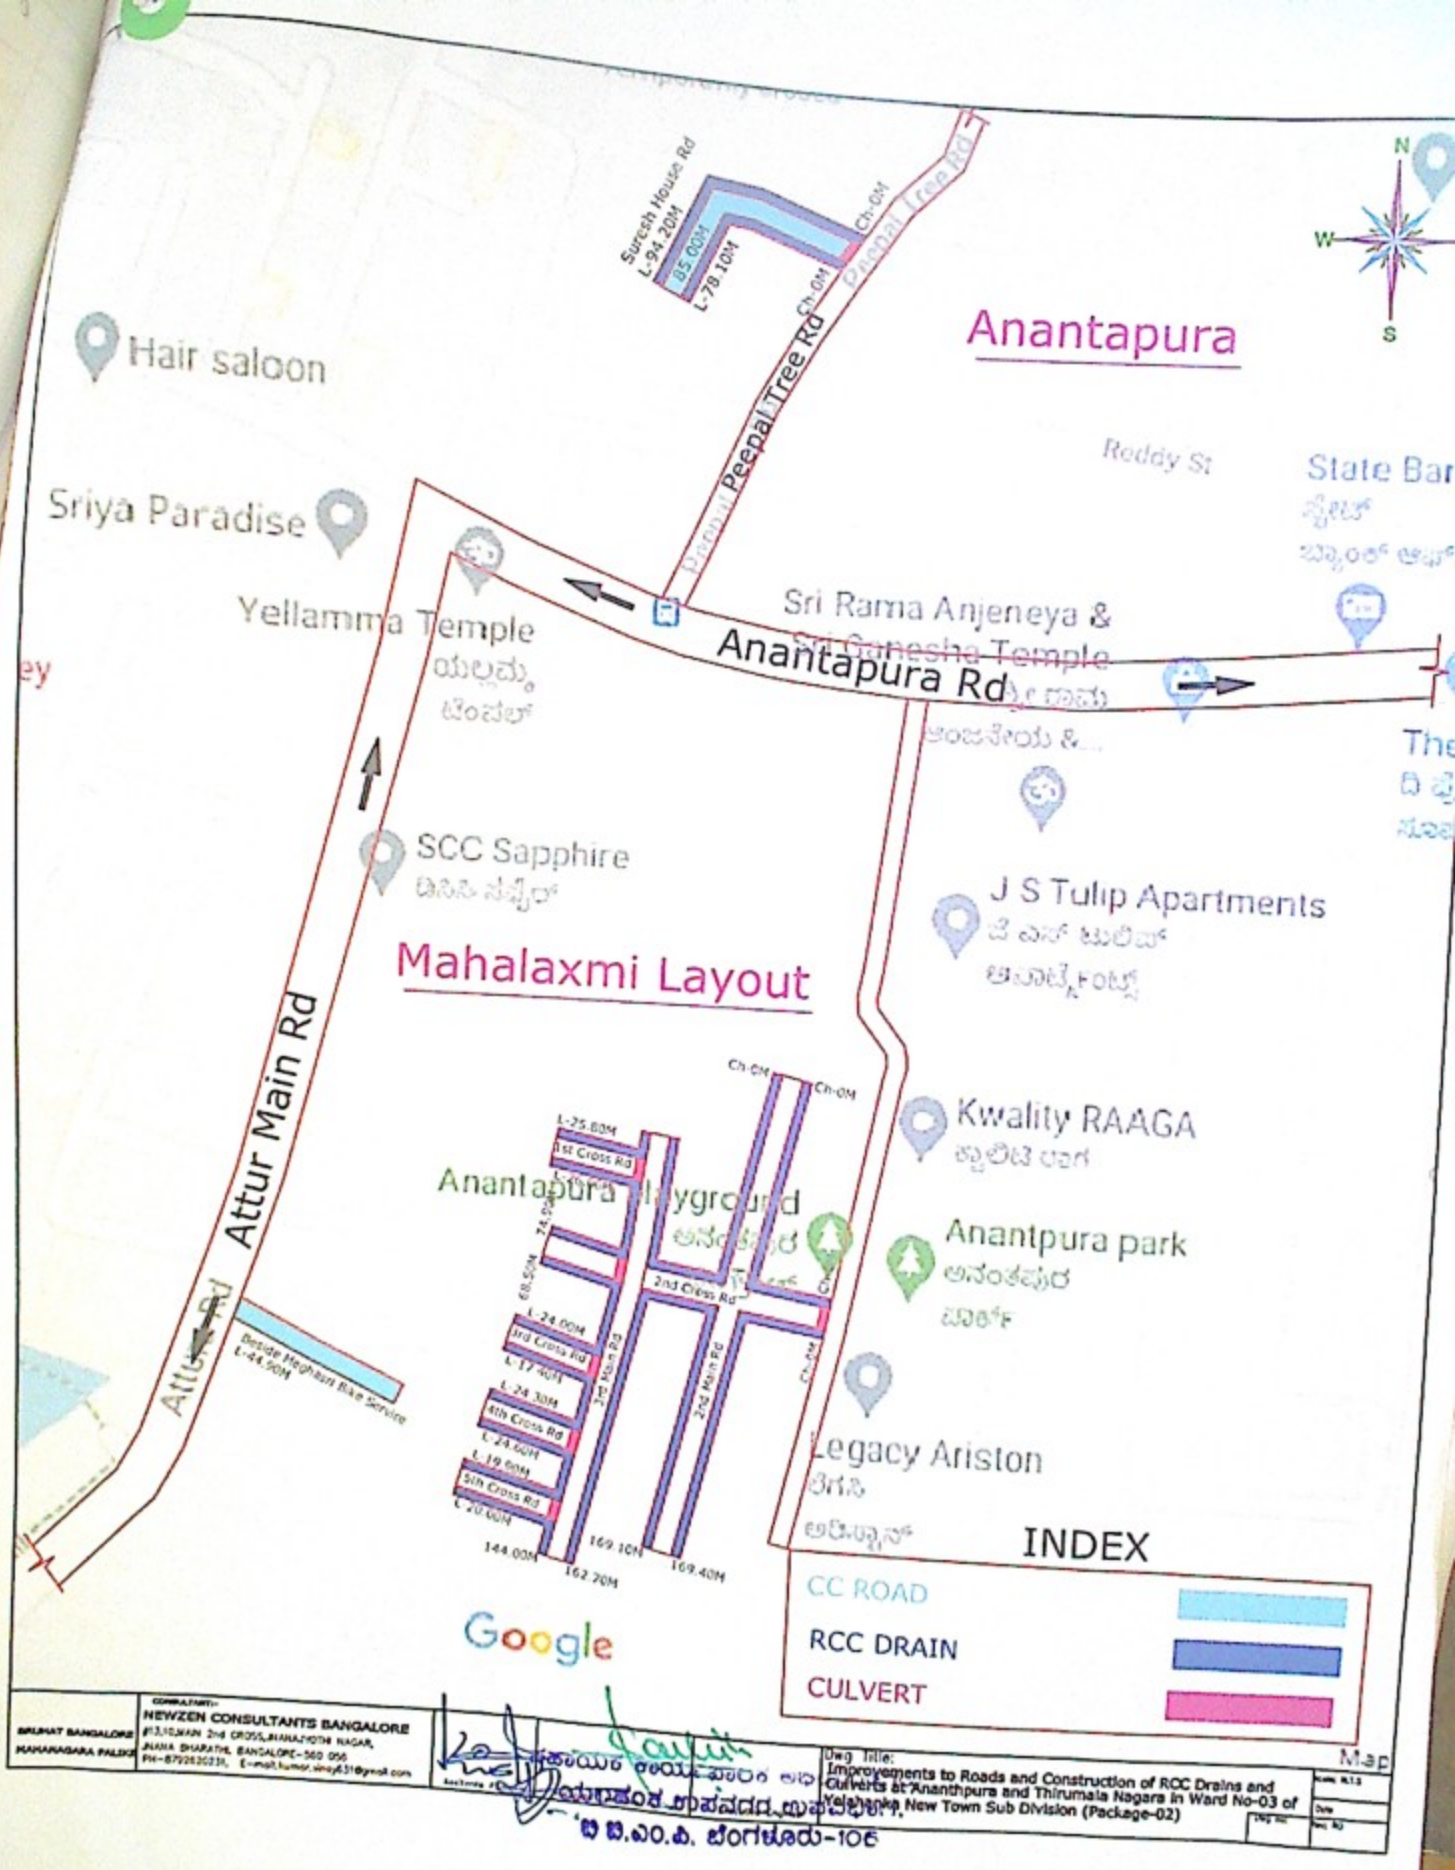
Anantapura
Hair saloon
Sriya Paradise
Yellamma Temple
Peepal Tree Rd
Anantapura Rd
Sri Rama Anjeneya &
SCC Sapphire
Mahalaxmi Layout
Attur Main Rd
J S Tulip Apartments
Kwality RAAGA
Anantpura park
Legacy Ariston
Reddy St
Surech House Rd
L-94.20M
85.00M
L-78.10M
Ch-0M
Ch-0M
Ch-0M
Ch-0M
L-25.80M
1st Cross Rd
2nd Cross Rd
3rd Cross Rd
4th Cross Rd
5th Cross Rd
L-24.00M
L-17.40M
L-24.30M
L-24.60M
L-19.90M
L-20.60M
68.50M
74.00M
144.00M
162.70M
169.10M
169.40M
Beside Meghana Raj Service
L-44.90M
INDEX
CC ROAD
RCC DRAIN
CULVERT
Google
BRUHAT BANGALORE MAHANAGARA PALIKE
CONSULTANTS:-
NEWZEN CONSULTANTS BANGALORE
#13,10,MAIN 2nd CROSS,MANJUNATHA NAGAR,
ANNA BHARATHI, BANGALORE-560 056
PH-8792630231, E-mail:kumar.singh531@gmail.com
Dwg Title:
Improvements to Roads and Construction of RCC Drains and Culverts at Ananthpura and Thirumala Nagara in Ward No-03 of Yelahanka New Town Sub Division (Package-02)
Map
ಬಿ.ಬಿ.ಎಂ.ಪಿ. ಬೆಂಗಳೂರು-106

Sai Camellia Apartment
SAI ASTER
Comfort Pride Apartments
Sri amma bhagavan kuteera
11th Main Rd
Anantapura
Ch-225.50M
Tranquil Nest
11th Main Rd L-225.50m
Corner Foods
KITES INDIA
Ooty Convent
Temporarily closed
Anantapura Rd
Ch-0M
INDEX
RCC DRAIN
CULVERT
Lahe lahe halli
Peepal Tree Rd
N
W
S
Improvements to Roads and Construction of RCC Drains and Culverts in Anantapura and Thirumala Nagara in Ward No-03 of Yelahanka New Town Sub Division (Package-02)
NEWZEN CONSULTANTS BANGALORE

CLIENT:
BRUHAT BANGALORE MAHANAGARA PALIKE

CONSULTANT:-
NEWZEN CONSULTANTS BANGALORE
#13,10,MAIN 2nd CROSS,JNANAJYOTHI NAGAR,
JNANA BHARATHI, BANGALORE-560 056
PH-8792620231, E-mail:kumar.vinay631@gmail.com

Assitante Engineer

Dwg Title:
Improvements to Roads and Construction of RCC Drains and Culverts at Ananthpura and Thirumala Nagara in Ward No-03 of Yelahanka New Town Sub Division (Package-02)

Dwg no:

Scale:

Date

ಸಹಾಯಕ ಕಾರ್ಯಪಾಲಕ ಅಭಿಯಂತರ
ಯಲಹಂಕ ಉಪವಿಭಾಗ ಉಪವಿಭಾಗ
ಬಿ.ಬಿ.ಎಂ.ಪಿ. ಬೆಂಗಳೂರು-106

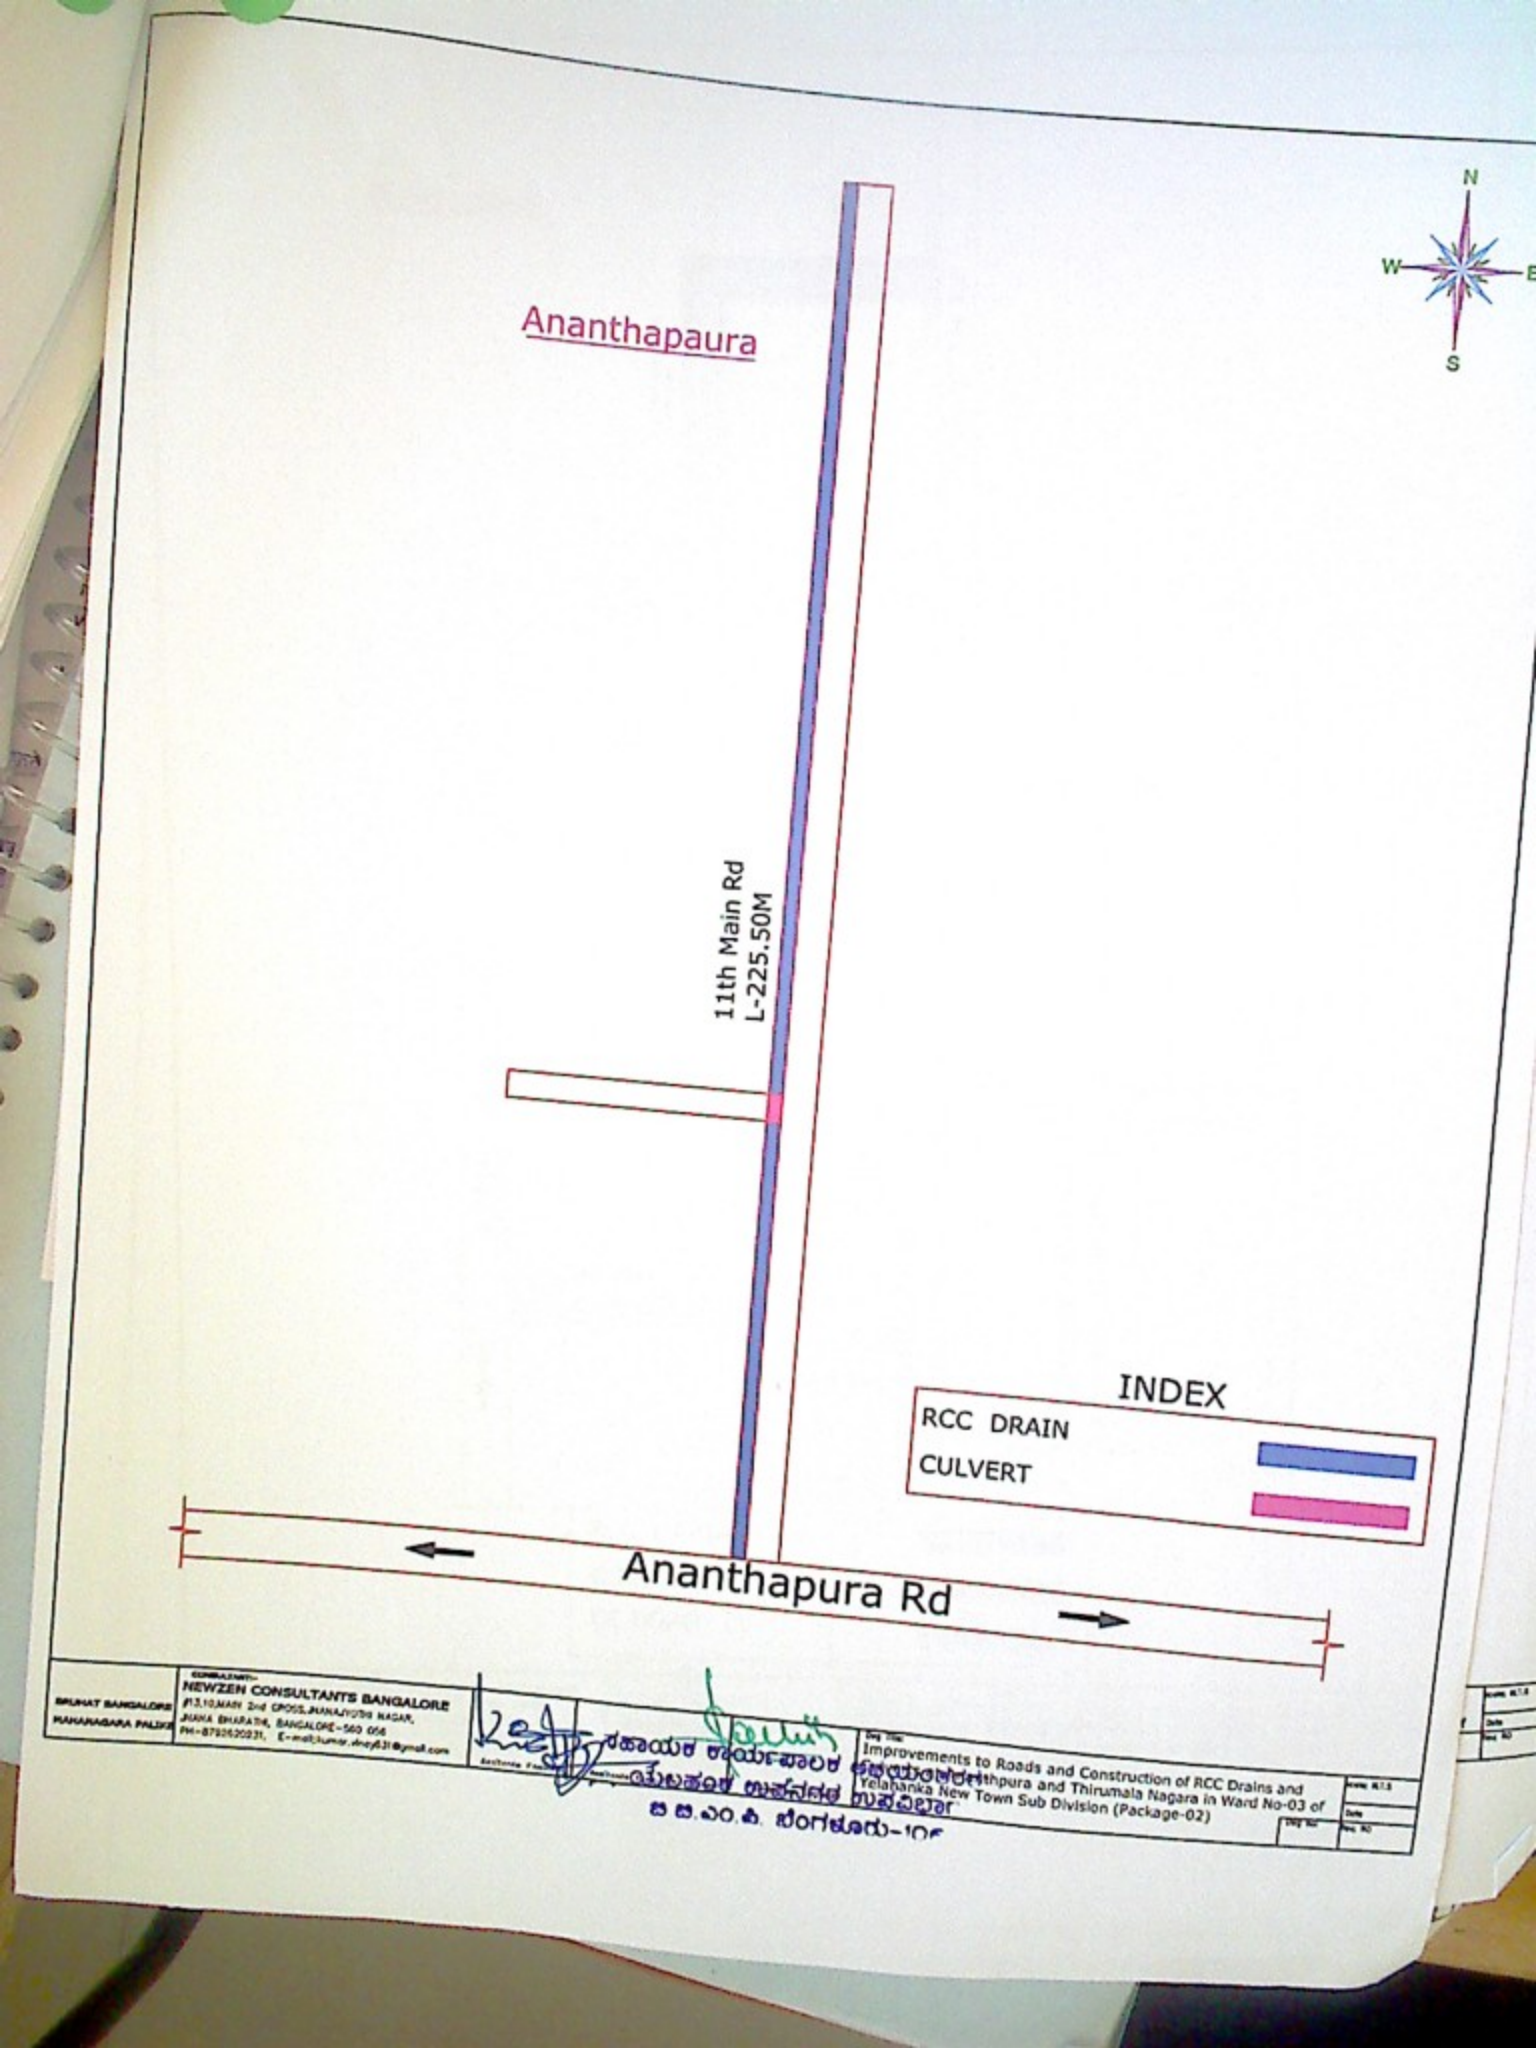
N
W
E
S
Ananthapaura
11th Main Rd
L-225.50M
INDEX
RCC DRAIN
CULVERT
Ananthapura Rd
BRUHAT BANGALORE MAHANAGARA PALIKE
CONSULTANT:-
NEWZEN CONSULTANTS BANGALORE
#13,10,MAIN 2nd CROSS,JNANAJYOTHI NAGAR,
JNANA BHARATHI, BANGALORE-560 056
PH-8792620231, E-mail:kumar.dnay831@gmail.com
Improvements to Roads and Construction of RCC Drains and
Yelahanka New Town Sub Division (Package-02)

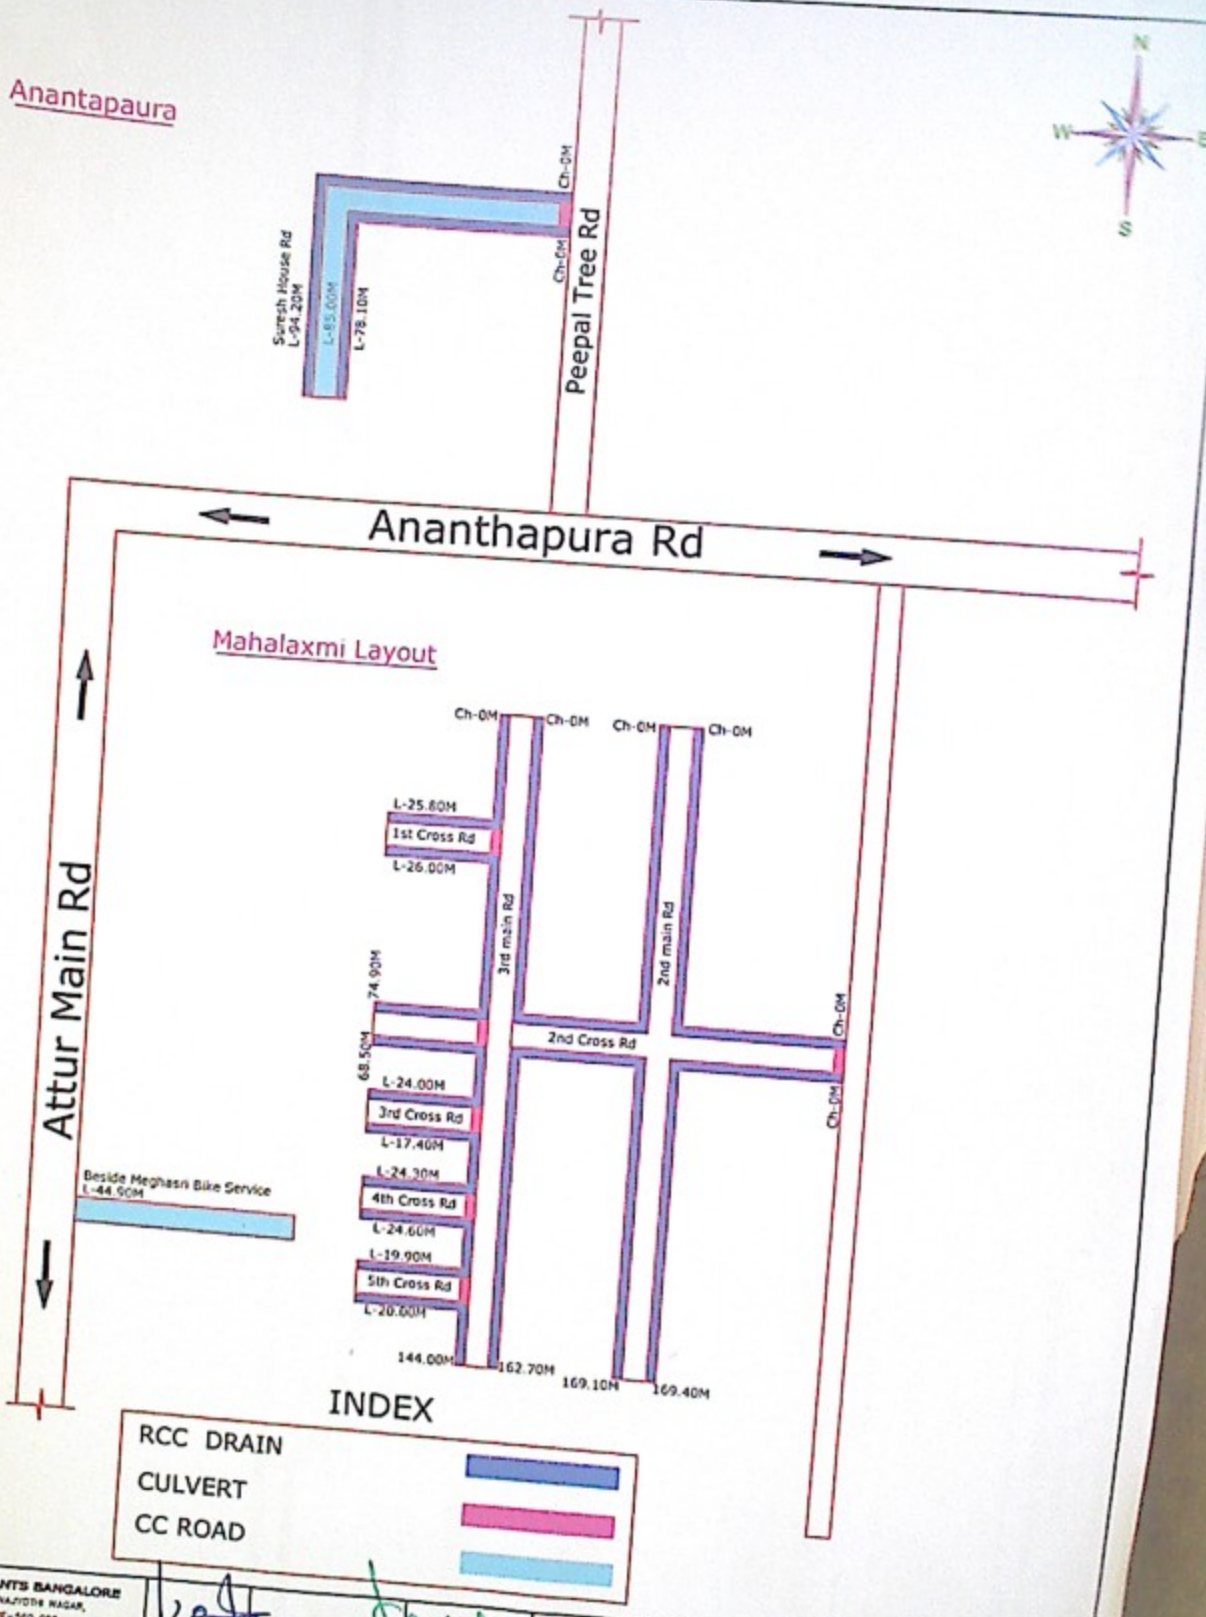

BRUHAT BANGALORE MAHANAGARA PALIKE

CONSULTANTS:
NEWZEN CONSULTANTS BANGALORE
#3,1G,MAIN 2nd CROSS,JNANAJYOTHI NAGAR,
#UHA BHARATHI, BANGALORE-560 056
PH-8792620231, E-mail:kumar.vinay631@gmail.com

Improvements to Roads and Construction of RCC Drains and
Yelahanka New Town Sub Division (Package-02)

ಸಹಾಯಕ ಕಾರ್ಯಪಾಲಕ ಅಭಿಯಂತರರು
ಯಲಹಂಕ ಉಪವಿಭಾಗ ಉಮಪಾಲ್ಲ.
ಬಿ.ಬಿ.ಎಂ.ಪಿ. ಬೆಂಗಳೂರು-106

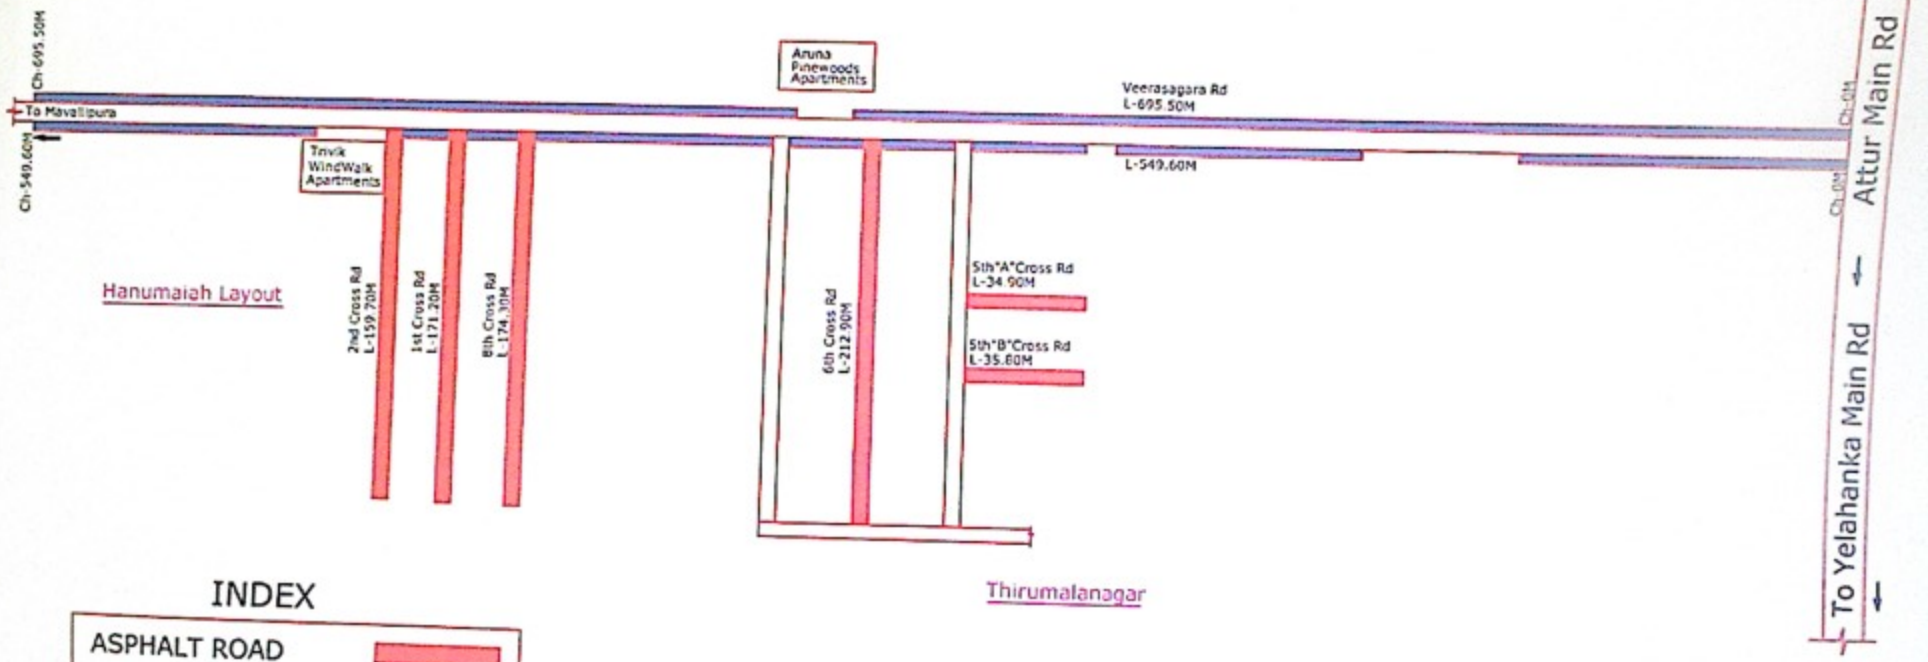

CLIENT:
BRUHAT BANGALORE MAHANAGARA PALIKE

CONSULTANT:-
NEWZEN CONSULTANTS BANGALORE
#13,10,MAIN 2nd CROSS,JNANAJYOTHI NAGAR,
JNANA BHARATHI, BANGALORE-560 056
PH-8792620231, E-mail:kumar.vinay631@gmail.com

Assistant Engineer | Executive Engineer

Dwg Title:
Improvements to Roads and Construction of RCC Drains and Culverts at Ananthpura and Thirumala Nagara in Ward No-03 of Yelahanka New Town Sub Division (Package-02)

Scale: N.T.S
Date
Dwg No:
Rev: R0